
REFERENCE DRAWINGS		
NO.	TITLE	DRAWING NO.

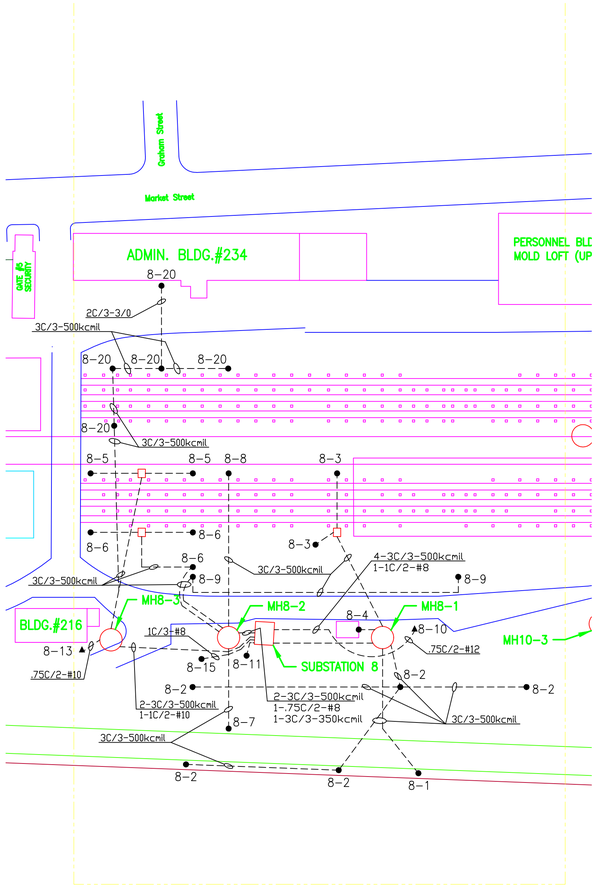

SUBSTATION #8				
MAIN SECTION	**SECTION #1**	**SECTION #2**	**SECTION #3**	**SECTION #3 (continued)**
AMPS: 1200	CIRCUIT #2	CIRCUIT #6	CIRCUIT #10	CIRCUIT #16
VOLTS: 480	RIVERSIDE HIGHBOXES (5)	HIGH BOX LINE 1 POSITION	YARD LIGHTS	SPARE
FUSES: 1000A	400AMPS 3 POLE	#3 NORTH & SOUTH	30AMPS 2 POLE	60AMPS 3 POLE
	FUSES NONE	400AMPS 3 POLE	FUSES 30A	FUSES NONE
		FUSES 400A		
CIRCUIT #1	CIRCUIT #3	CIRCUIT #7	CIRCUIT #11	CIRCUIT #17
HIGH BOX UP-RIVER @	HIGH BOX LINE #1	RIVER GANTRY #76	YARD LIGHTS	SPARE
RIVER COMPLETION	POSITION #3 EAST	400AMPS 3 POLE	30AMPS 3 POLE	100AMPS 3 POLE
400AMPS 3 POLE	400AMPS 3 POLE	FUSES 400A	FUSES 30A	FUSES NONE
FUSES 400A	FUSES 400A			
	CIRCUIT #4	CIRCUIT #8	CIRCUIT #12	CIRCUIT #18
	AIR COMPRESSOR	GANTRY PARRALLELED w/	SUBSTATION #8 PANEL	SPARE
	400AMPS 3 POLE	SUBSTATIONS #4 & #14	30AMPS 2 POLE	100AMPS 3 POLE
	FUSES 400A	400AMPS 3 POLE	FUSES 30A	FUSES NONE
		FUSES 400A		
	CIRCUIT #5	CIRCUIT #9	CIRCUIT #13	CIRCUIT #19
	HIGH BOX LINE #1	HIGHBOXES (2) JIG AREA	SPARE	SPARE
	POSITION #3 NORTH	400AMPS 3 POLE	30AMPS 3 POLE	100AMPS 3 POLE
	400AMPS 3 POLE	FUSES 400A	FUSES NONE	FUSES NONE
	FUSES 400A			
			CIRCUIT #14	CIRCUIT #20
			SMOKE SHELTER HEATER	HIGHBOXES LINE #4
			60AMPS 3 POLE	POSITION #2 & AC UNITS
			FUSES 60A	ON ENGINEERING BLDG.
			CORD FROM SUBSTATION	400AMPS 3 POLE
				FUSES 400A

NO.	REVISIONS	BY	DATE

DISTRIBUTION CODE

1 CUSTOMER 2 SALES DEPARTMENT 3 ENGINEERING	4 PLANNING AND SCHEDULING 5 REPAIR ENGINEERING 6 PURCHASING DEPARTMENT	7 ABS–FIELD 8 ABS–NEW YORK 9 U S COAST GUARD

DRAWING NO. UG2008–8

PRINT RECORD

DIST.	NO.	REV.	DATE	DIST.	NO.	REV.	DATE	DIST.	NO.	REV.	DATE

JEFFBOAT

JEFFERSONVILLE, INDIANA

JEFFBOAT LLC
SUBSTATION #8
CIRCUIT LAYOUT & UNDERGROUND CONDUITS

THIS PRINT IS THE PROPERTY OF JEFFBOAT

The information contained herein is confidential and not to be traced, reproduced or used in any manufacturing process without written permission from the owner.

07\DL\5121ANDR\E-SUBSTATION #8

DESIGN NO. DL-360-60-101

SCALE 1/64" = 1'-0"
DRAWN BY OB DATE 12/13/08
CHK'D BY RCD DATE 12/13/08
APP'D BY DATE

HULL NO.

JOB NO. 9743-08

COST ITEM

CONTRACT NO.

BILL OF MATERIAL

DRAWING NO. UG2008-8

REV. 0