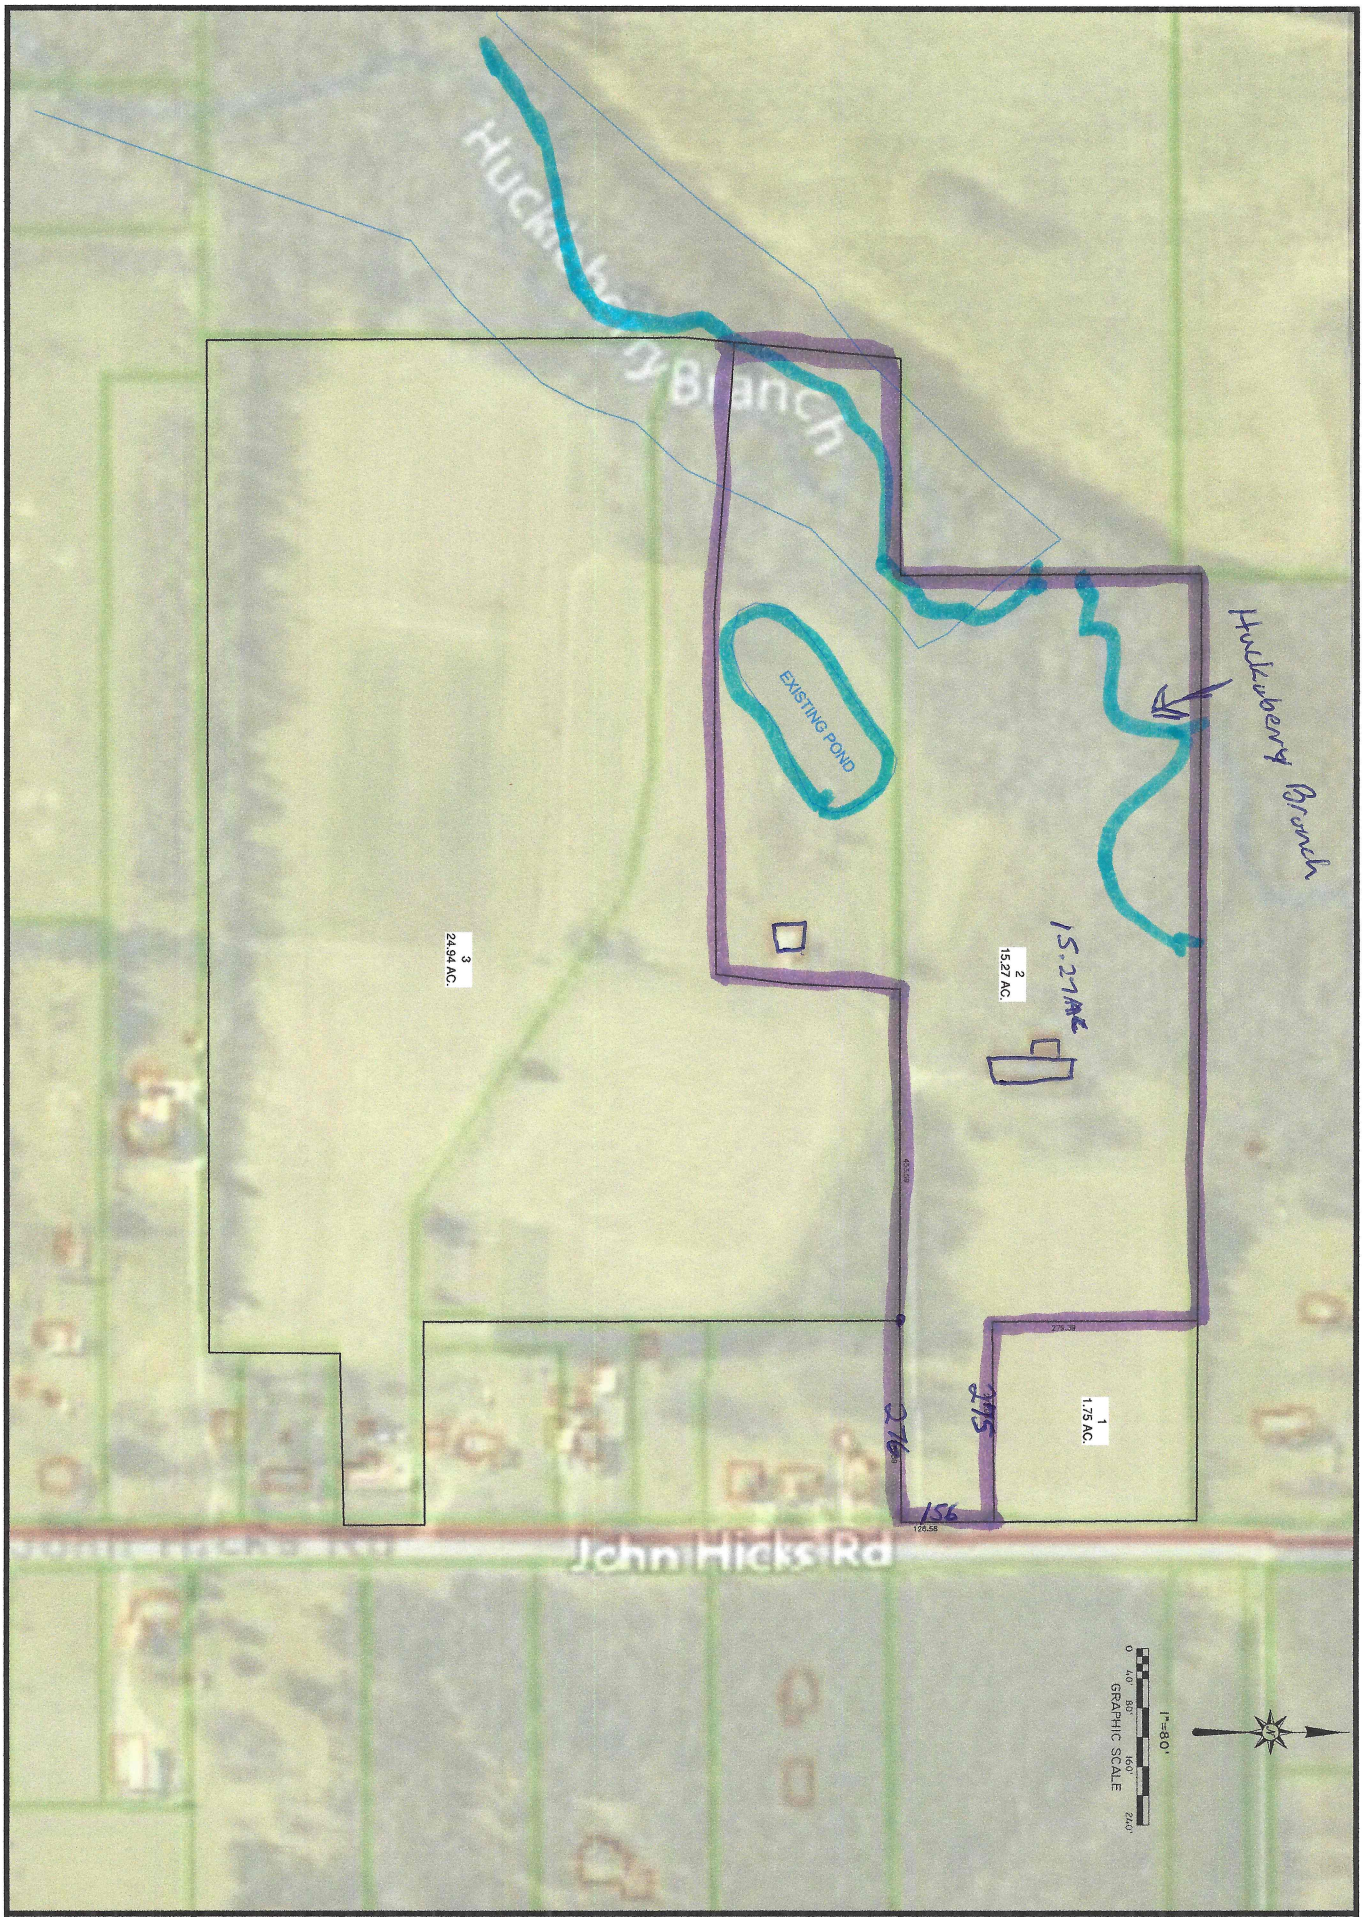


SHEET C2	DATE REVISIONS	ENGINEER	PROJECT **CONCEPT** **SUBDIVISION** JOHN HICKS ROAD MADISON COUNTY, ALABAMA **THE HUCKABEE COMPANY**	MTR	MTTR ENGINEERS, INC. CONSULTING ENGINEERS-LAND SURVEYORS 2500 SOUTHLAKE PARK, SUITE 100, HOOVER, AL 35244 TELEPHONE (205) 320-0114

SCALE: 1"=80'
SEE PLAN
CHECKED:
DRAWN:
DATE:
DWG TITLE: JOHN HICKS ROAD LAKE LOT.DW
JOB NO: 22
FILE NAME: JOHN HICKS ROAD LAKE LOT.DW