
REFERENCE DRAWINGS		
NO.	TITLE	DRAWING NO.

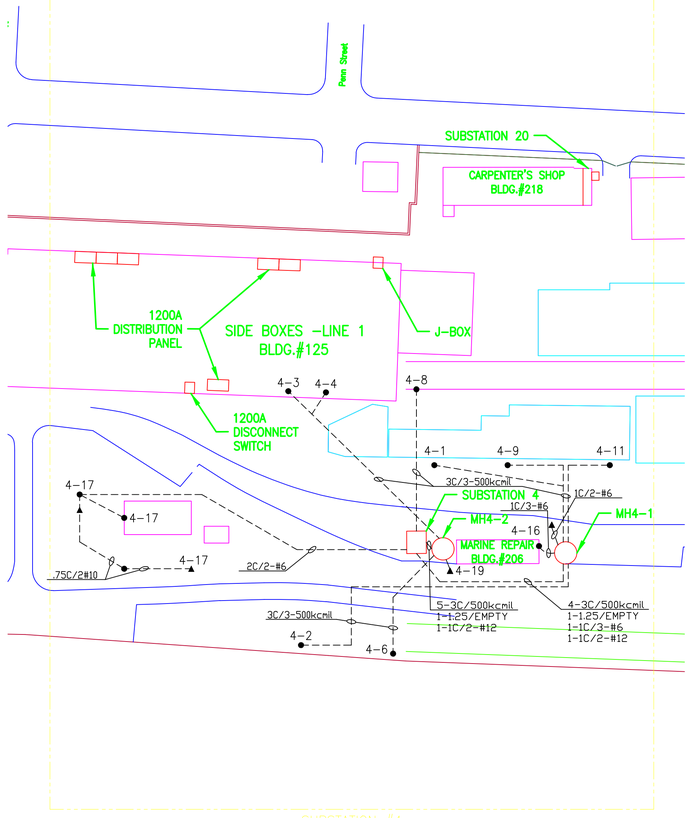

SUBSTATION #4

MAIN SECTION	**SECTION #1**	**SECTION #2**	**SECTION #3**	**SECTION #4**	**SECTION #4 (continued)**
AMPS: 1200	CIRCUIT #2	CIRCUIT #6	CIRCUIT #9B	CIRCUIT #12	CIRCUIT #18
VOLTS: 480	ELEVATED WELD BANK @	WELD BANK @ EAST END	AIR COMPRESSOR #1	YARD LIGHTS EAST OF	SPARE
CIRCUIT BREAKER: 1200A	MARINE REPAIR	OF GANTRY	400AMPS 3 POLE	BUILDING #206	30 AMPS 3 POLE
	400AMPS 3 POLE	400AMPS 3 POLE	FUSES 400A	30AMPS 2 POLE	FUSES NONE
	FUSES 400A	FUSES 400A		FUSES 30A	
CIRCUIT #1	CIRCUIT #3	CIRCUIT #7	CIRCUIT #10	CIRCUIT #13	CIRCUIT #19
RAKES & STERNS	KEEL LINE	SPARE	AIR COMPRESSOR #2	SPARE	YARD LIGHTS MARINE
400AMPS 3 POLE	400AMPS 3 POLE	DEAD ENDED @ MANHOLE	400AMPS 3 POLE	100AMPS 3 POLE	REPAIR - NORTH
FUSES 400A	FUSES 400A	400AMPS 3 POLE	FUSES 400A	FUSES NONE	30AMPS 2 PLOE
		FUSES NONE			FUSES 30A
	CIRCUIT #4		CIRCUIT #11	CIRCUIT #14	CIRCUIT #20
	SUB-ASSEMBLY EAST	CIRCUIT #8	WELD BANK EAST OF	SUBSTATION #4 PANEL	SPARE
	400AMPS 3 POLE	GANTRY PARRALLELED w/	SUB-ASSEMBLY	30AMPS 2 POLE	200AMPS 3 POLE
	FUSES 400A	SUBSTATIONS #8 & #14	400AMPS 3 POLE	FUSES 25A	FUSES NONE
		400AMPS 3 POLE	FUSES 400A		
		FUSES 400A			
	CAPICATOR BANK	CIRCUIT #9		SPARE	
	400AMPS 3 POLE	RAKES & STERNS EAST		30AMPS 2 POLE	
	FUSES 400A	400AMPS 3 POLE		FUSES NONE	
		FUSES 400A			
				CIRCUIT #16	
				BUILDING #206	
				60AMPS 3 POLE	
				FUSES 60A	
				CIRCUIT #17	
				BLDG. 137/LUNCH ROOM	
				60AMPS 2 POLE	
				FUSES 60A	

NO.	REVISIONS	BY	DATE

DISTRIBUTION CODE

1 CUSTOMER 2 SALES DEPARTMENT 3 ENGINEERING	4 PLANNING AND SCHEDULING 5 REPAIR ENGINEERING 6 PURCHASING DEPARTMENT	7 ABS--FIELD 8 ABS--NEW YORK 9 U S COAST GUARD

DRAWING NO. UG2008-4

PRINT RECORD

DIST.	NO.	REV.	DATE	DIST.	NO.	REV.	DATE	DIST.	NO.	REV.	DATE

JEFFBOAT

JEFFERSONVILLE, INDIANA

JEFFBOAT LLC
SUBSTATION #4
CIRCUIT LAYOUT & UNDERGROUND CONDUITS

THIS PRINT IS THE PROPERTY OF JEFFBOAT

The information contained herein is confidential and not to be traced, reproduced or used in any manufacturing process without written permission from the owner.

07\DL\5121ANDR\E-SUBSTATION #4

DESIGN NO. DL-360-60-101

SCALE 1/64" = 1'-0"
DRAWN BY OB DATE 12/13/08
CHK'D BY RCD DATE 12/13/08
APP'D BY DATE

HULL NO.
JOB NO. 9743-08
COST ITEM
CONTRACT NO.
BILL OF MATERIAL
DRAWING NO. UG2008-4
REV 0