
SURVEYED BY: EUGENE SANDER, Belview, MN 56214
(507) 938-4120

Date 10-2002

Name Ken Schmidt
Location Sec 31 Posen twp
Type of Drainage 1525 ft plastic tile
Contractor Fir Brey

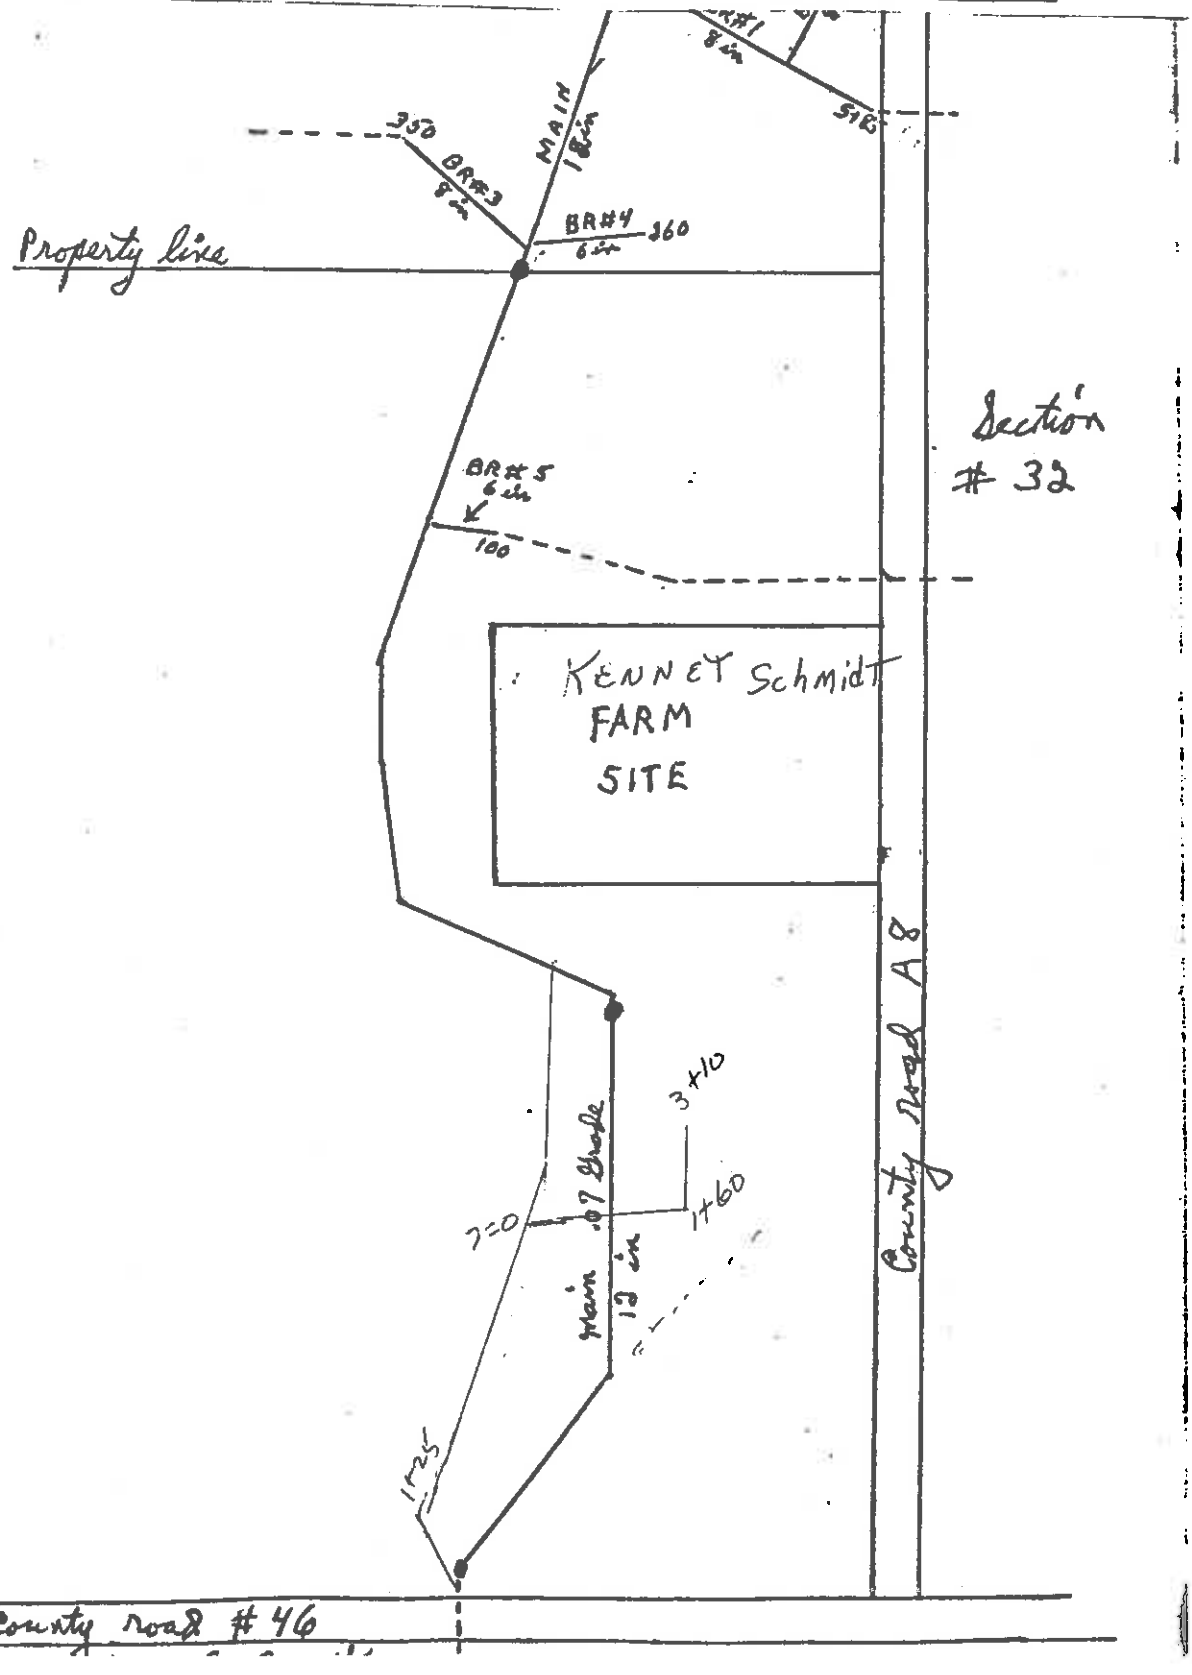


Posen
Section
# 31

Tile size to be made by Ken S. and where to lay the line also.