
1	11 BTMRS	16 SE 1/4	STAUNTON	MIAMI	OHIO
TOWN	RANGE	SECTION	TOWNSHIP	COUNTY	STATE

Volume 52 Page 90
Miami County Engineer's
Record of Land Surveys

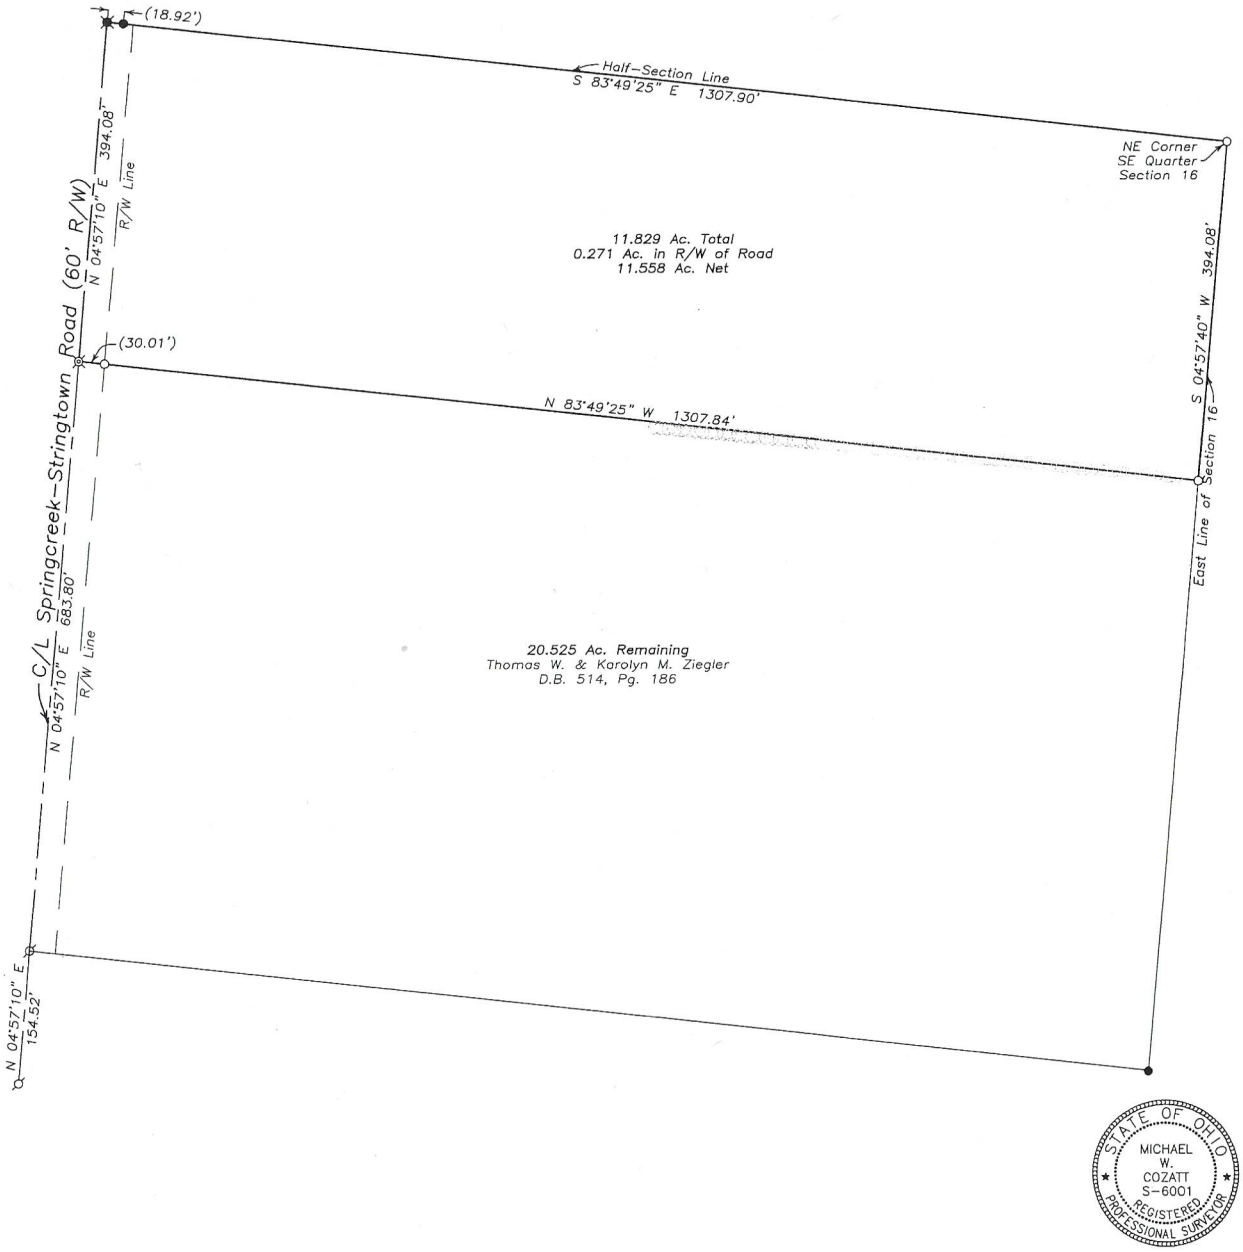

North

0 50 100 200
Graphic Scale in Feet
1"=100'

Legend

- ● Iron Pin Found
- ○ 5/8" Capped Iron Pin Set (Cozatt, S6001)
- ⌀ Mag Nail Set
- ✖ R.R. Spike Found
- ⊠ Gin Spindle Set

References

Miami County Engineer's
Record of Land Surveys
Volume 26, Page 148
(Basis of Bearings)

Survey of 11.829 Ac.
for Thomas Ziegler

STATE OF OHIO
MICHAEL W. COZATT
S-6001
REGISTERED PROFESSIONAL SURVEYOR

Michael W. Cozatt 8/27/09

MICHAEL W. COZATT
P.S. #6001

COZATT ENGINEERING COMPANY
2784 South County Road 25-A
Troy, OH 45373
(937) 339-2921
Land Surveyor
Civil Engineer
Job No. 09209
cozatt@bizwoh.rr.com

File Name: C:\Jobs\2009\Ziegler 09209\Survey.dwg
Drawn by: RES ~ Checked by: MWC