
REFERENCE DRAWINGS		
NO.	TITLE	DRAWING NO.

SUBSTATION #14A

MAIN SECTION	SECTION #1	SECTION #2	SECTION #3
AMPS: 1200	CIRCUIT #1	CIRCUIT #5	CIRCUIT #9
VOLTS: 480	LINE 3/POSITION 3	LINE 2/POSITIO 2 WEST	PAINT DOCK UPRIVER (2)
FUSES: 1200	SOUTH CENTER	400AMPS 3POLE	400AMPS 3POLE
	400AMPS 3POLE	FUSES 400A	FUSES 400A
	FUSES 400A		
	CIRCUIT #2	CIRCUIT #6	CIRCUIT #10
	LINE 2/POSITION 3	SPARE	SPARE
	RIVERSIDE (3)	400AMPS 3POLE	400AMPS 3POLE
	400AMPS 3POLE	FUSES NONE	FUSES NONE
	FUSES 400A		
	CIRCUIT #3	CIRCUIT #7	CIRCUIT #11
	PAINT DOCK DOWNRIVER (2)	SPARE	SPARE
	400AMPS 3POLE	400AMPS 3POLE	30AMPS 3POLE
	FUSES 400A	FUSES NONE	FUSES NONE
	CIRCUIT #4	CIRCUIT #8	CIRCUIT #12
	SPARE	SPARE	SUBSTATION #14A PANEL
	400AMPS 3POLE	400AMPS 3POLE	30AMPS 2POLE
	FUSES NONE	FUSES NONE	FUSES 30A

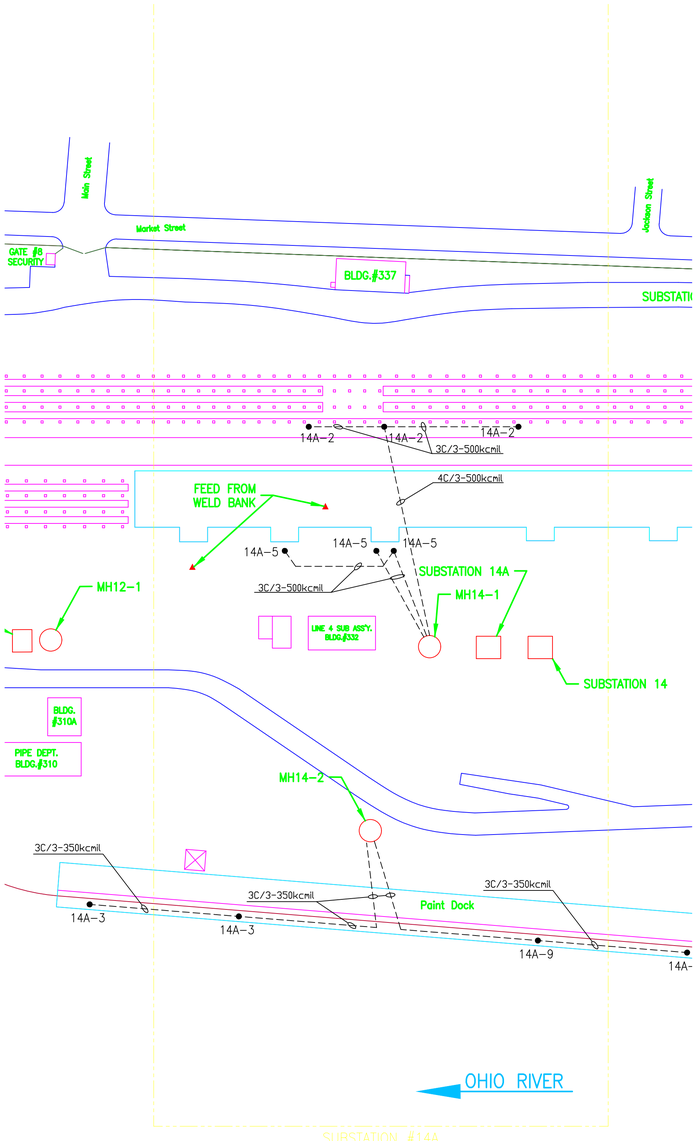

NO.	REVISIONS	BY	DATE

DISTRIBUTION CODE

1 CUSTOMER	4 PLANNING AND SCHEDULING	7 ABS–FIELD
2 SALES DEPARTMENT	5 REPAIR ENGINEERING	8 ABS–NEW YORK
3 ENGINEERING	6 PURCHASING DEPARTMENT	9 U S COAST GUARD

DRAWING NO. UG2008–14A

PRINT RECORD

DIST.	NO.	REV.	DATE	DIST.	NO.	REV.	DATE	DIST.	NO.	REV.	DATE

JEFFBOAT

JEFFERSONVILLE, INDIANA

JEFFBOAT LLC
SUBSTATION #14A
CIRCUIT LAYOUT & UNDERGROUND CONDUITS

THIS PRINT IS THE PROPERTY OF JEFFBOAT

The information contained herein is confidential and not to be traced, reproduced or used in any manufacturing process without written permission from the owner.

07\DL\5121ANDR\E-SUBSTATION #14A

DESIGN NO. DL–360–60–101

SCALE 1/64" = 1'–0"
DRAWN BY OB DATE 12/13/08
CHK'D BY RCD DATE 12/13/08
APP'D BY DATE

HULL NO.
JOB NO. 9743–08
COST ITEM
CONTRACT NO.
BILL OF MATERIAL
DRAWING NO. UG2008–14A
REV. 0