
CERTIFICATE OF SURVEY

~for~ KATHERINE SCHROEER
~of~ SW1/4-NE1/4 & E1/2-NE1/4, Sec. 26-115-37
Sacred Heart "N" Twp., Renville Co., MN

GRAPHIC SCALE
200 0 100 200 400
1 INCH = 200 FEET

LEGEND
- DENOTES IRON MONUMENT FOUND AS LABELED
- DENOTES IRON MONUMENT SET, MARKED RLS# 15475
- DENOTES FOUND RENVILLE COUNTY MONUMENT

NORTH

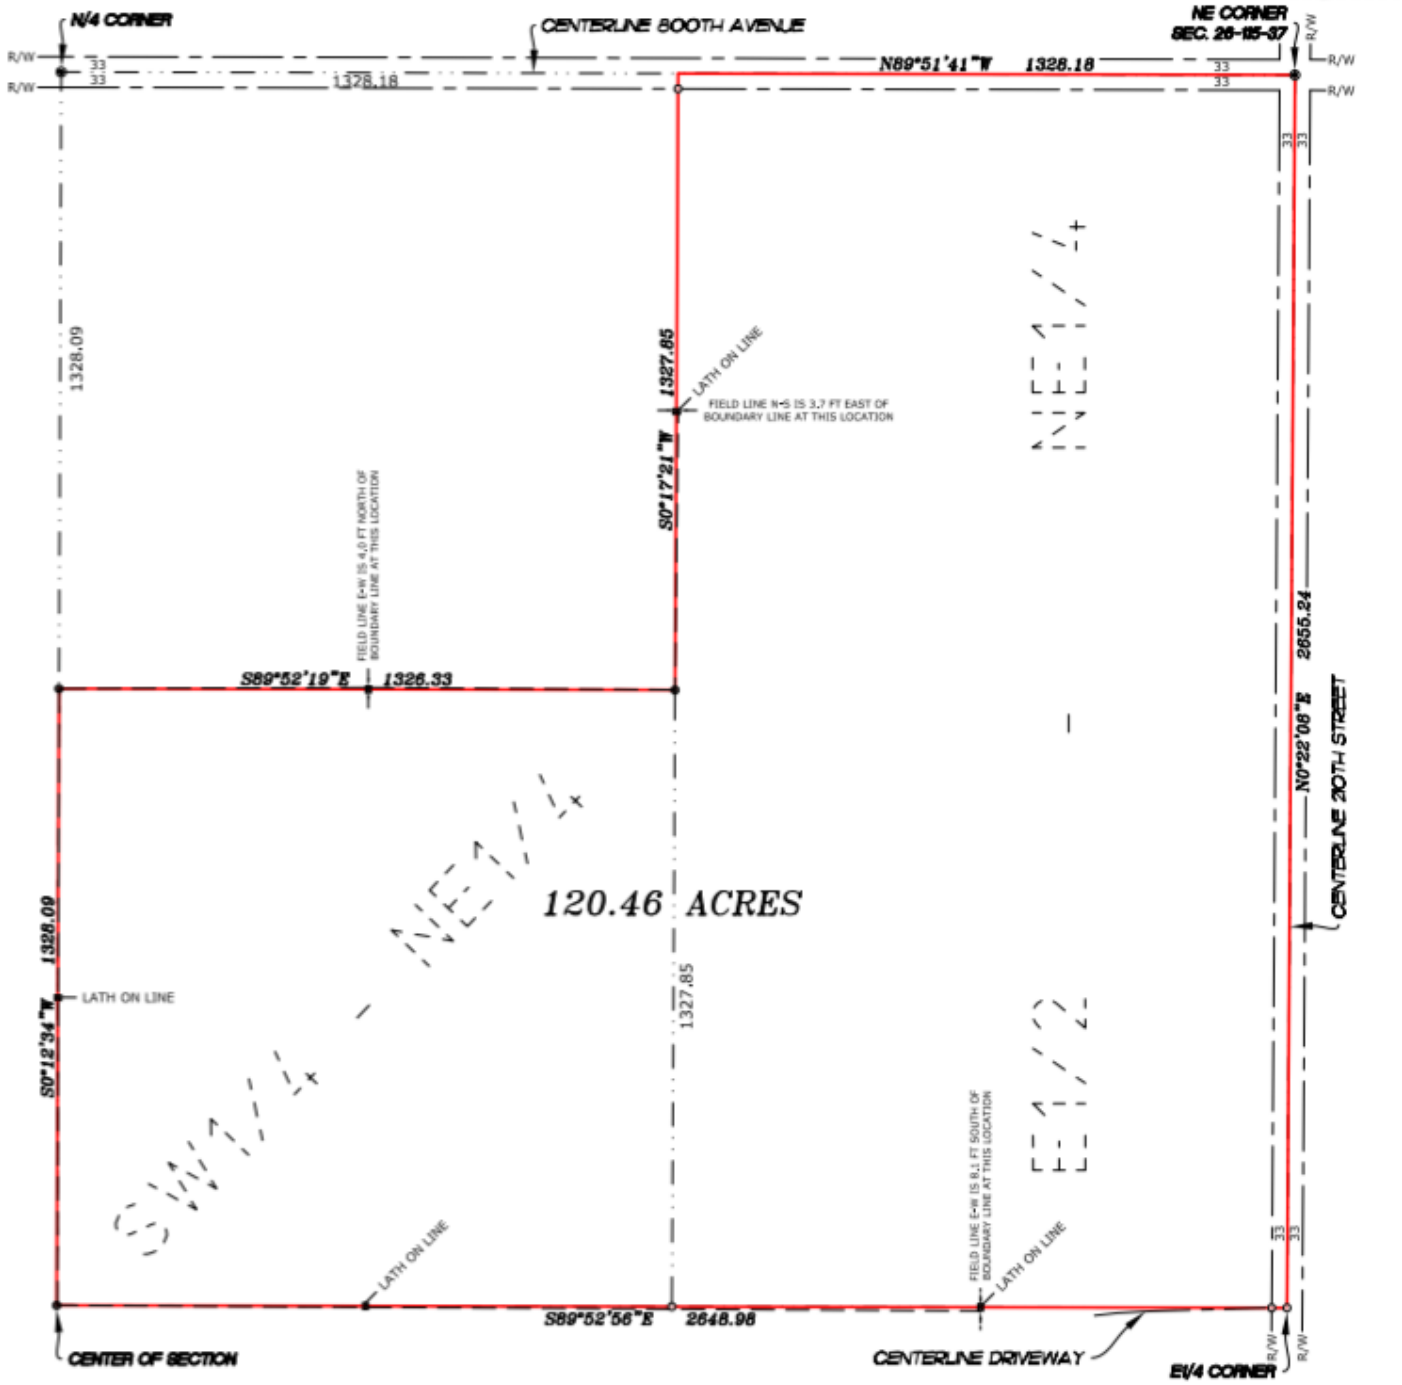

E. G. RUD & SONS, INC.
EST. 1977
Professional Land Surveyors
335 Main Ave., P.O. Box 988
Gaylord, MN 55334
Tel. (507) 237-5212
www.egrud.com

I hereby certify that this survey, plan or report was prepared by me or under my direct supervision and that I am a duly Registered Land Surveyor under the laws of the State of Minnesota.

AVERY GROCHOW
Date: 04/23/20 License No. 15475

DRAWN BY: SW	JOB NO: 20.0376BS	DATE: 04/23/20
CHECK BY: AG	FIELD CREW: JH	

NO.	DATE	DESCRIPTION	BY
1			
2			
3			

C:\D - 2020\20.0376BS - KATHERINE SCHOEFER\CURRENT\20.0376BS 23APR20.DWG

20.0376BS