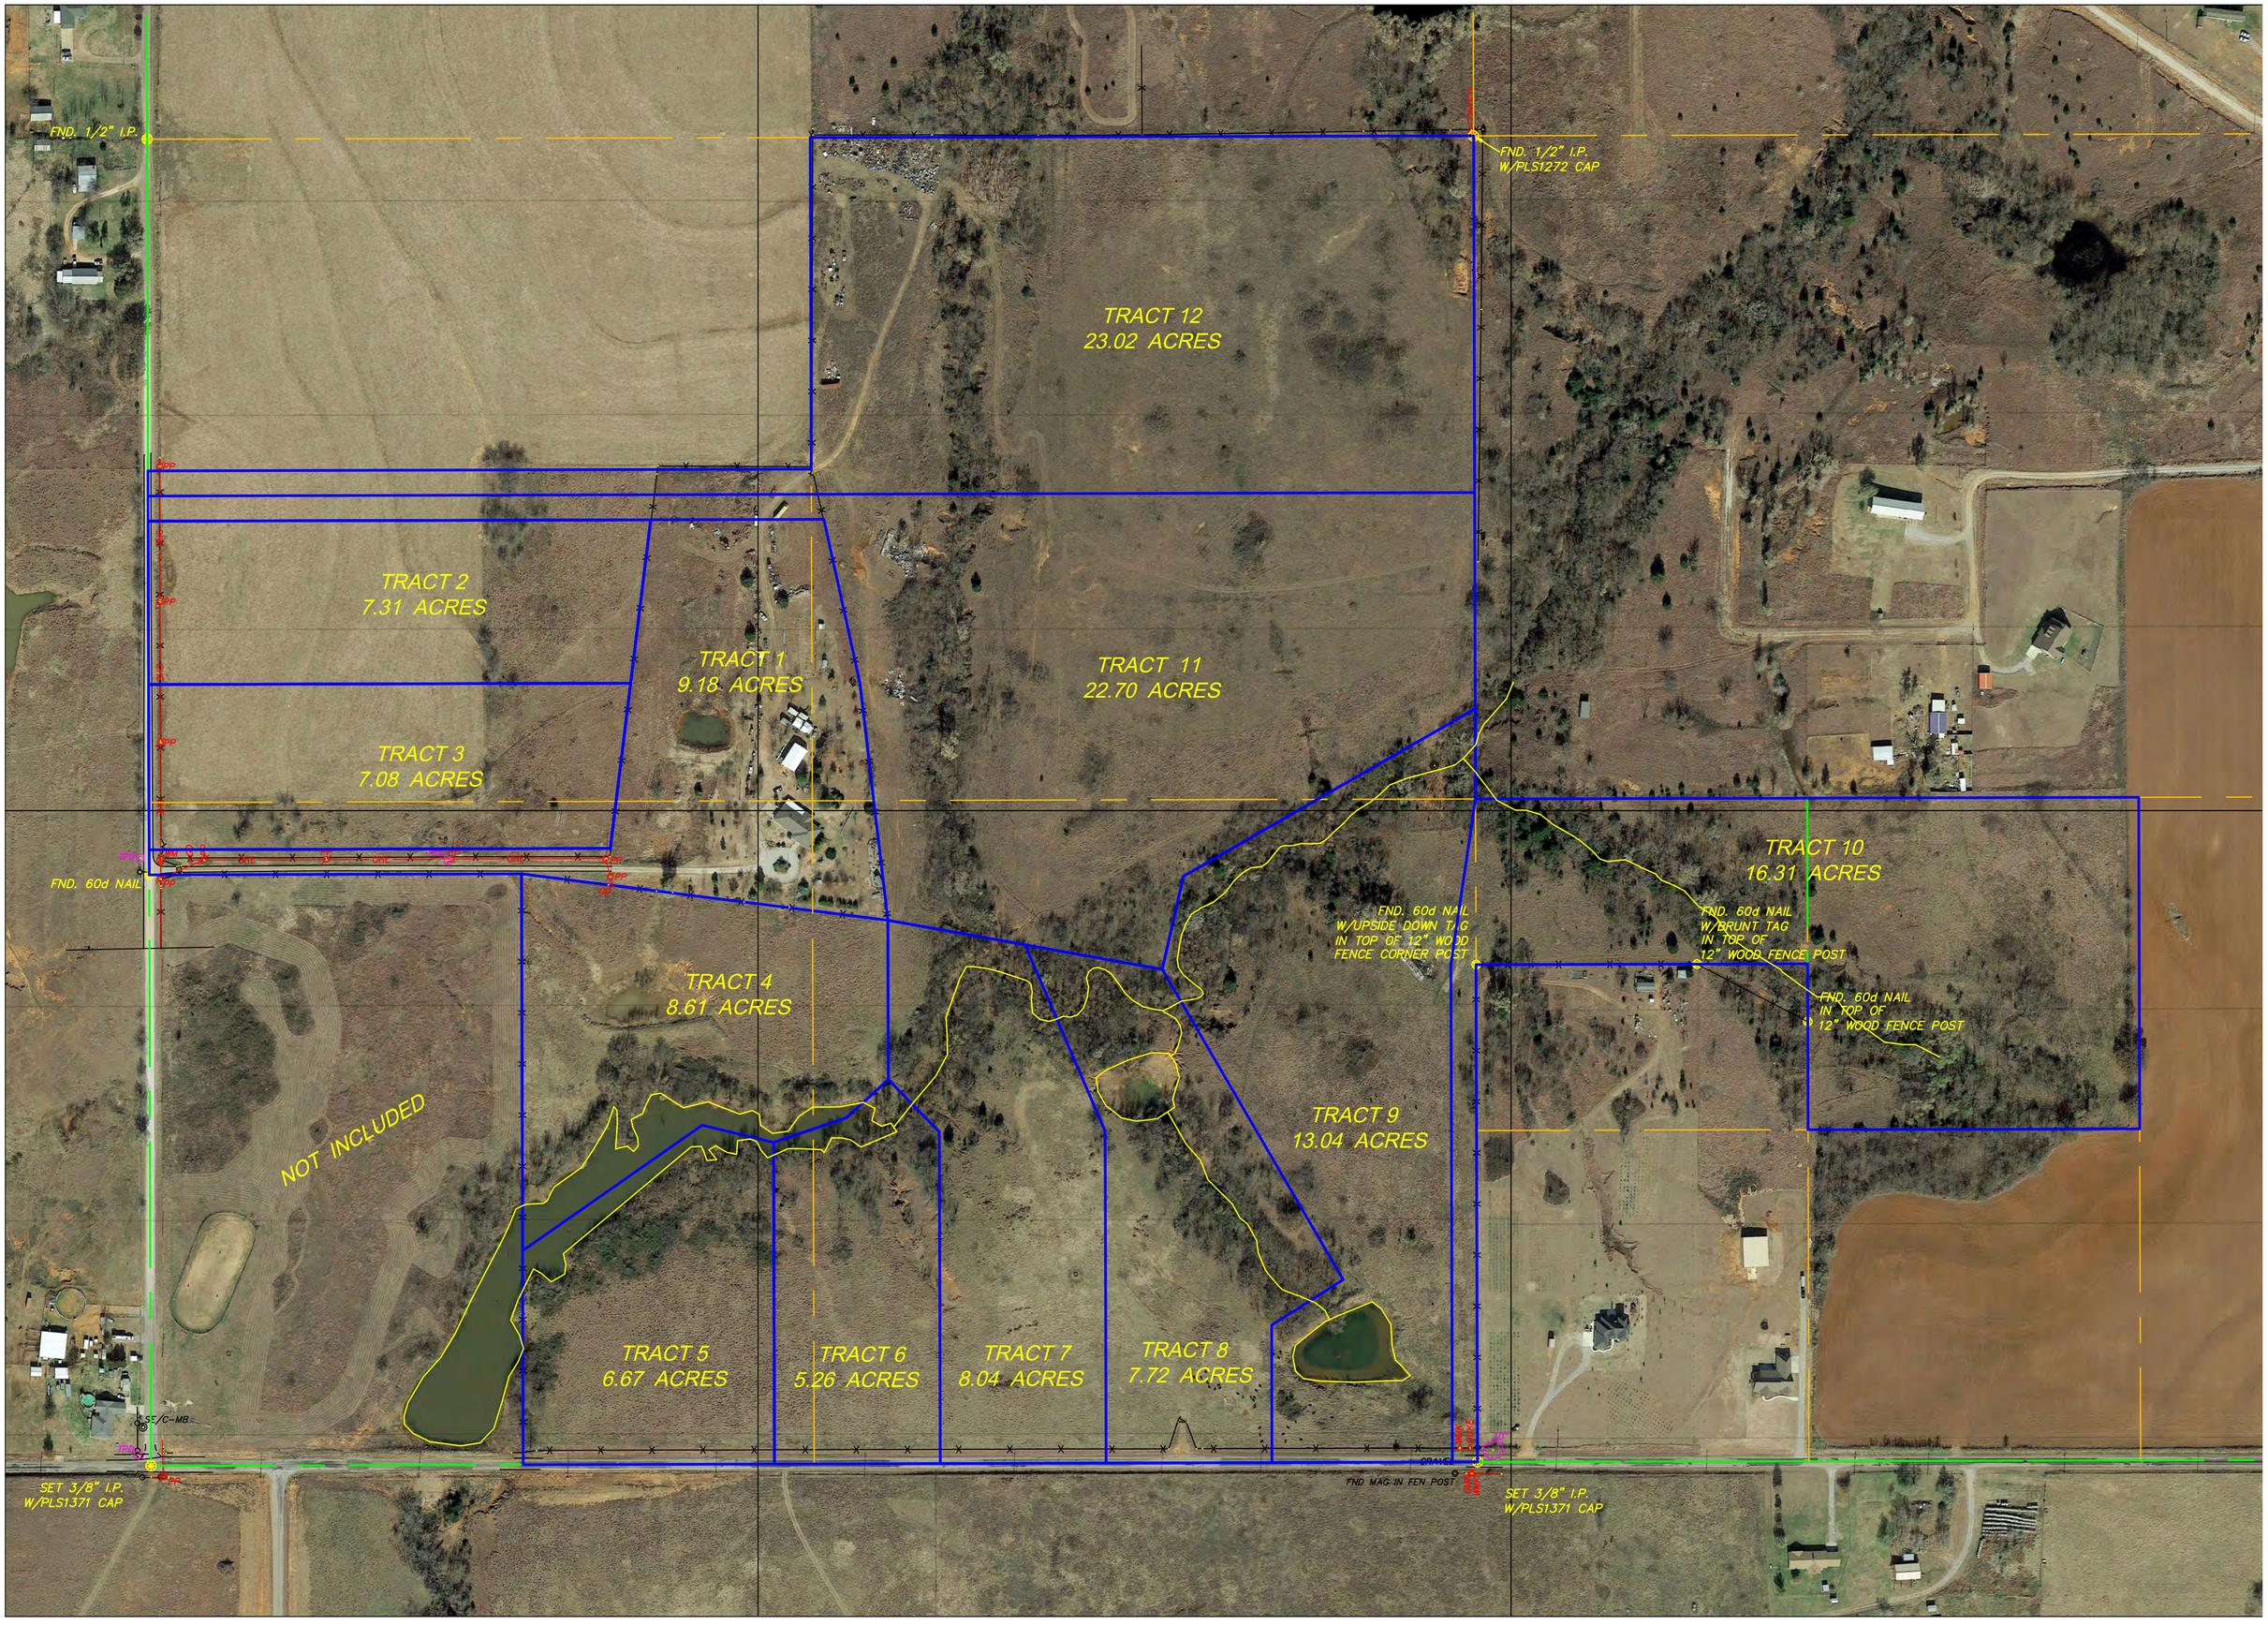

FND. 1/2" I.P.
FND. 1/2" I.P.
W/PLS1272 CAP
TRACT 12
23.02 ACRES
TRACT 2
7.31 ACRES
TRACT 1
9.18 ACRES
TRACT 11
22.70 ACRES
TRACT 3
7.08 ACRES
TRACT 10
16.31 ACRES
FND. 60d NAIL
FND. 60d NAIL
W/UPSIDE DOWN TAG
IN TOP OF 12" WOOD
FENCE CORNER POST
FND. 60d NAIL
W/BRUNT TAG
IN TOP OF
12" WOOD FENCE POST
FND. 60d NAIL
IN TOP OF
12" WOOD FENCE POST
TRACT 4
8.61 ACRES
NOT INCLUDED
TRACT 9
13.04 ACRES
TRACT 5
6.67 ACRES
TRACT 6
5.26 ACRES
TRACT 7
8.04 ACRES
TRACT 8
7.72 ACRES
SET 3/8" I.P.
W/PLS1371 CAP
FND MAG IN FEN POST
SET 3/8" I.P.
W/PLS1371 CAP