

Paul Hennis & Dorothy J. Hennis , Current Owners

As Recorded in Book 10198 page 432
see also Smith to State of Tennessee
Book 6106 pg. 84 & Book 6099 pg. 697
Register's Office of Davidson Co., Tenn.

IRN NEW IRON ROD set this survey
IRO Existing OLD IRON ROD

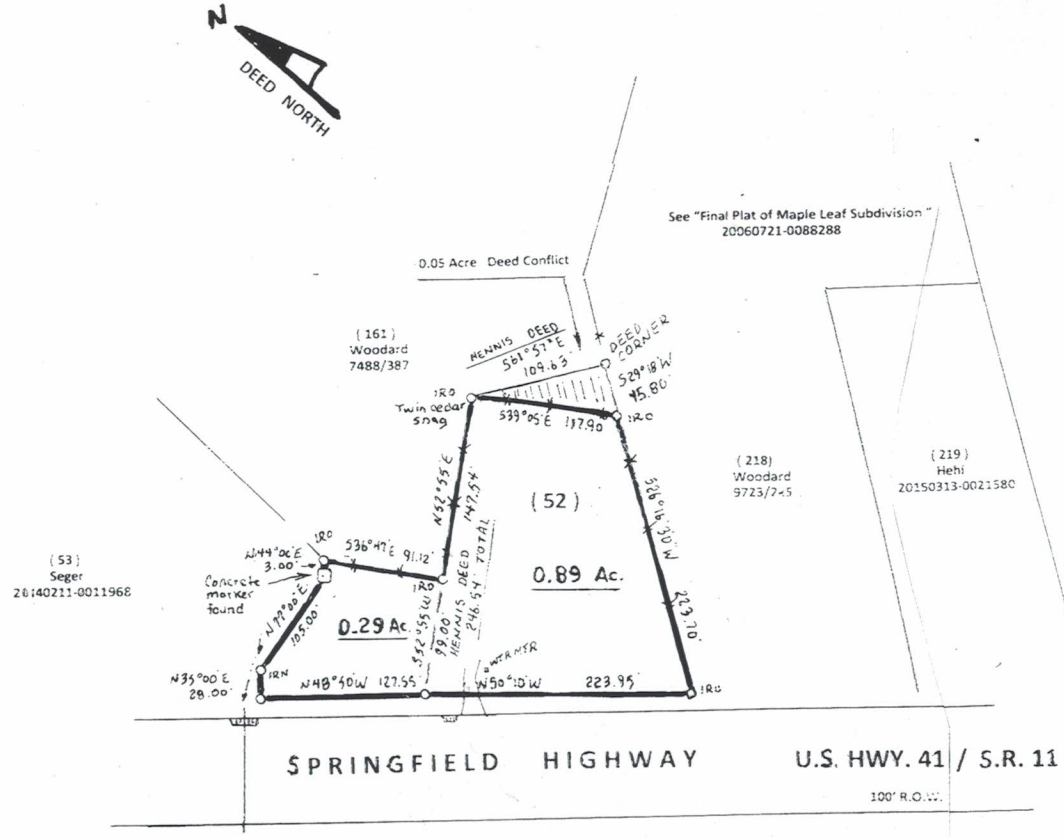

1" = 100'

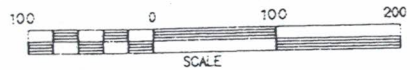

This surveyor has not physically located all the utilities shown hereon either above or under ground. Locations of utilities shown hereon have been taken from visible appurtenances at the site, public records, and/or maps prepared by others. Utilities shown hereon may not be all such utilities in the area, either in service or abandoned, and may not be in the exact location indicated. This is not an as built survey , and owners / developers shall be responsible for verifying and completing all utility locations prior to any construction or grading.

NO Portion of this property lies within a Special Flood Hazard Zone and are subject to inundation by 100-Year Flood according to FIRM Community Panel No. 47037C 0126 H dated 4-05-2017

Adjoining properties identified by (Parcel) on Map 7 , Current Owner and Deed Book/page reference

CUMBERLAND SURVEY

BOYD B. GIBBS , RLS # 1598

106 South Public Square
Centerville , Tennessee 37033
931-729-5052

7710 Caney Fork Road
Fairview , Tennessee 37062
615-799-9077

BOYD B. GIBBS
REGISTERED LAND SURVEYOR
XVI
AGRICULTURE
COMMERCE
TENNESSEE
1598

I hereby certify that this is a Category I survey with a ratio of precision of 1:10000 and has been made using the latest recorded deeds and other information in the public record; that there are no encroachments or projections other than those shown ; that this survey has been made on the ground unless otherwise indicated; and that in my professional opinion, the survey is correct to the best of my knowledge and belief.

NO. 18-51

9-24-18

PARCEL 52 PROPERTY MAP 7
Metropolitan Nashville-Davidson Co., Tenn.
City of Goodlettsville


1583 Springfield Highway
Goodlettsville ,Tn. 37072

and are subject to inundation by 100-Year Flood accordin
FIRM Community Panel No. 47037C 0126 H dated 4-05-2

See "Final Plat of Maple Leaf Subdivision "
20060721-0088288


0.05 Acre Deed Conflict

Adjoining properties identified by
(Parcel) on Map 7 , Current Owner
and Deed Book/page reference

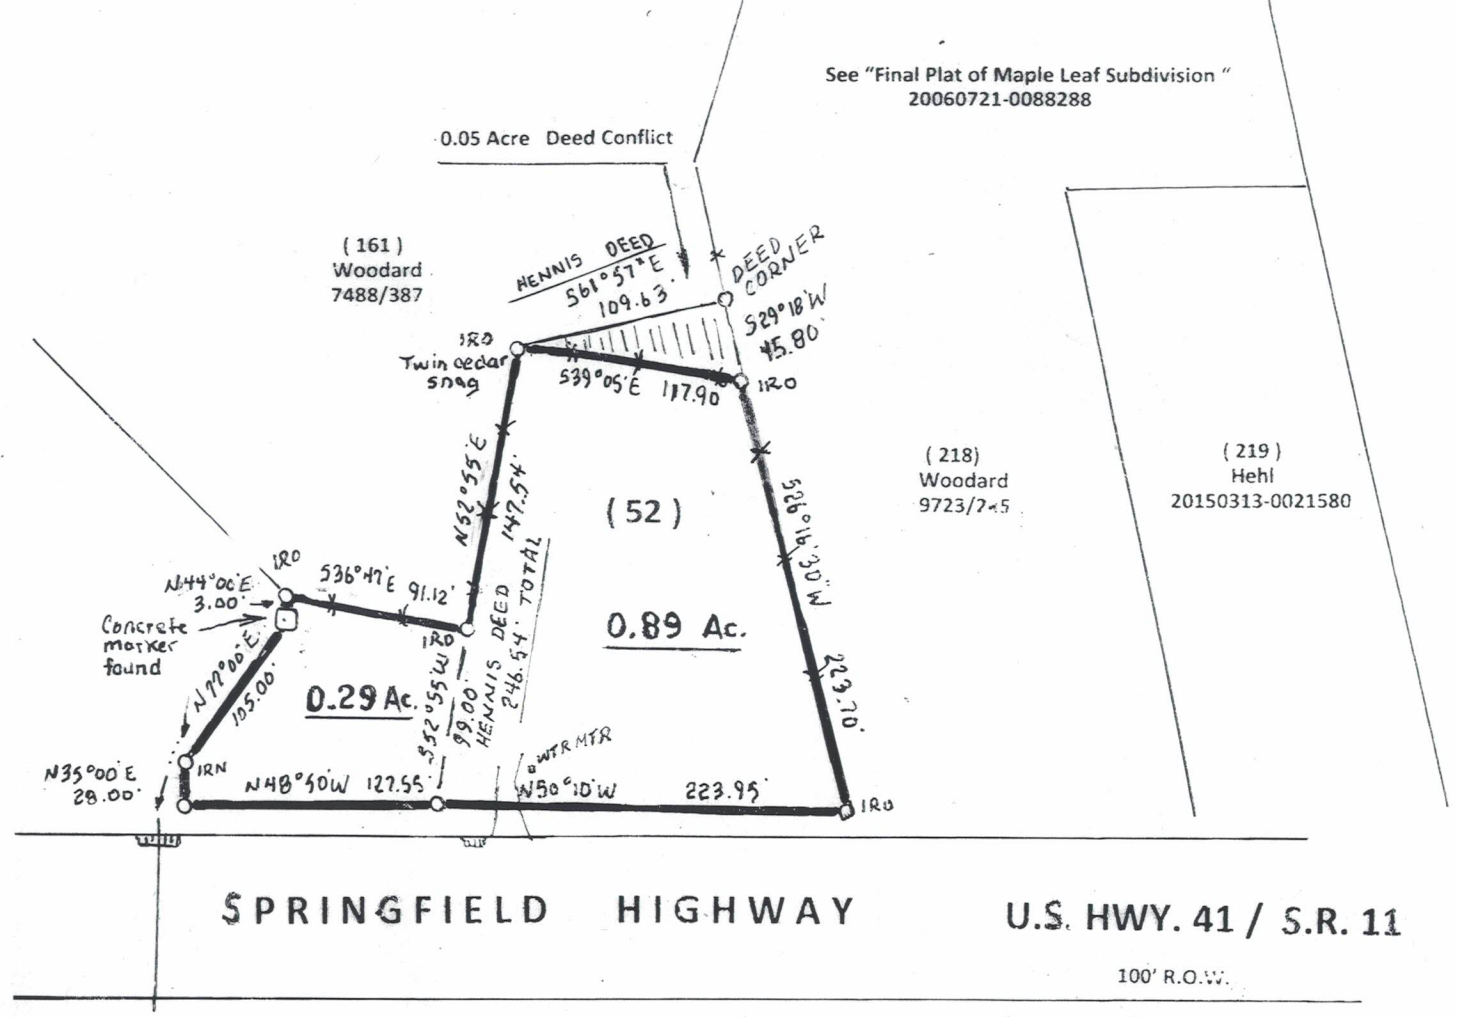

1.187 TOTAL ACRE

1" = 100'

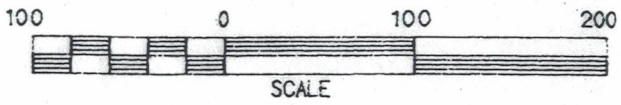

PARCEL 52 PROPERTY MAP 7
Metropolitan Nashville-Davidson Co.,
City of Goodlettsville

1583 Springfield Highway
Goodlettsville ,Tn. 37072

8