
TOLERANCES EXCEPT AS NOTED:
1. FABRICATION DEPT. ±1/32"
2. INSIDE FRAME $^{+1/16}_{-0}$"
3. WELD DEPT. ±1/16"
4. SQUARENESS ±1/8"
5. FORMED ANGLES ±1°
6. LASER CUT PARTS ±.010"

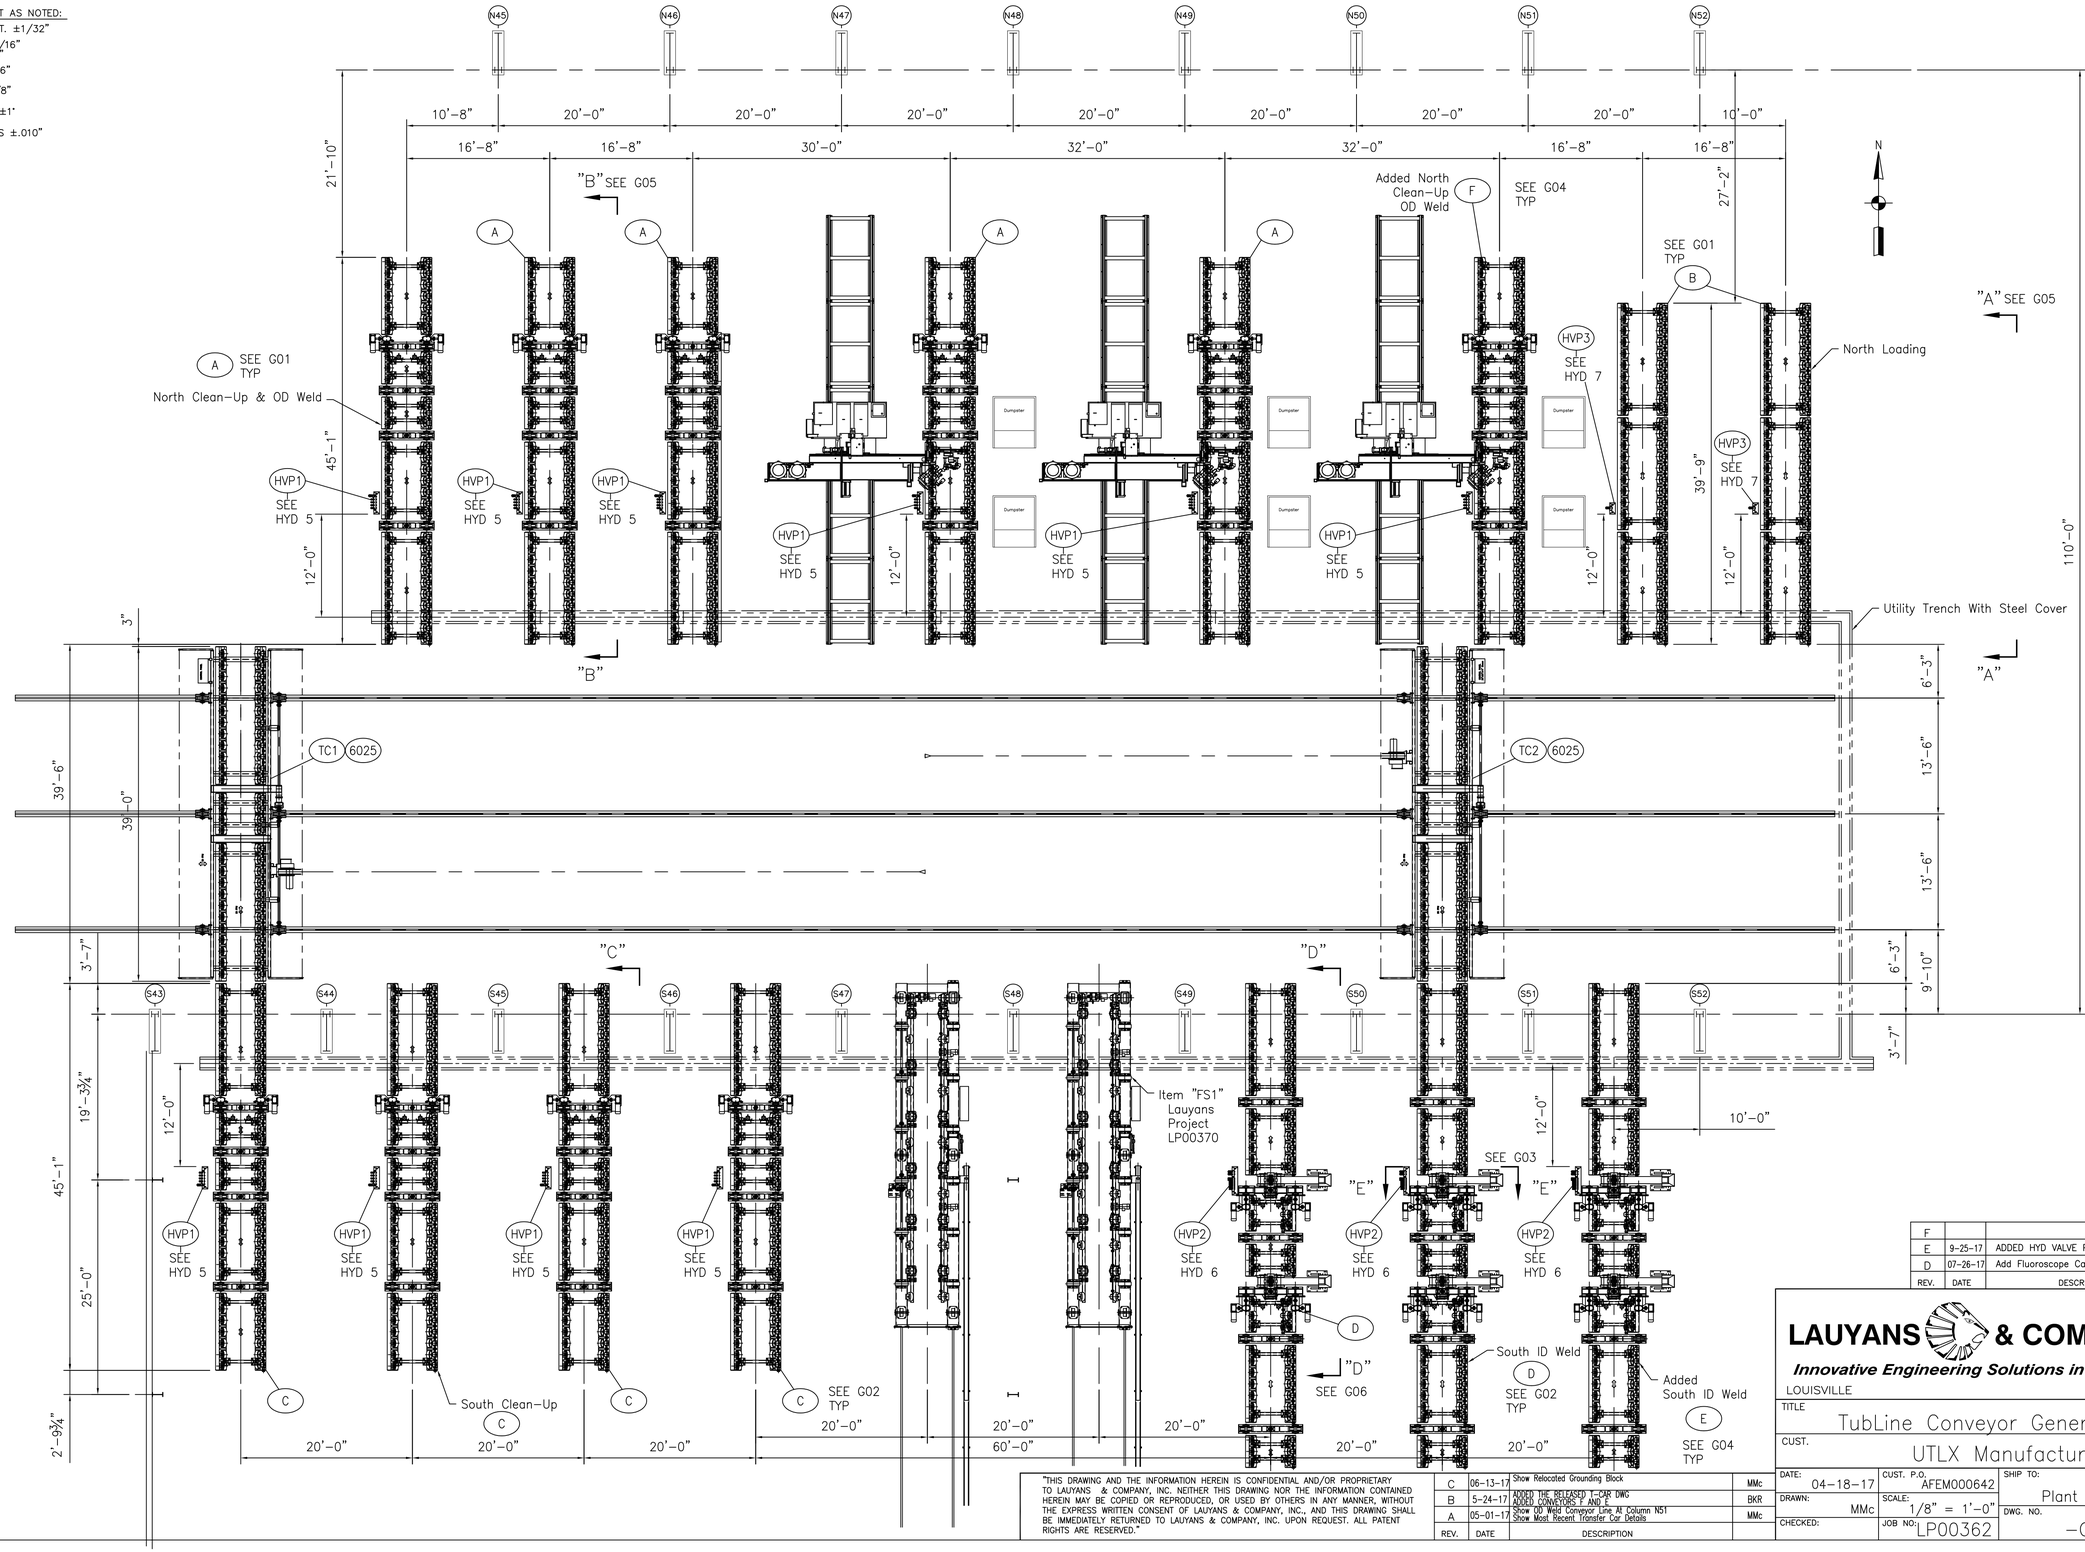

REV.	DATE	DESCRIPTION	
F			
E	9-25-17	ADDED HYD VALVE PANELS HVP1,HVP2,HVP3	BKR
D	07-26-17	Add Fluoroscope Car Per Lauyans LP00370	MMC

"THIS DRAWING AND THE INFORMATION HEREIN IS CONFIDENTIAL AND/OR PROPRIETARY TO LAUYANS & COMPANY, INC. NEITHER THIS DRAWING NOR THE INFORMATION CONTAINED HEREIN MAY BE COPIED OR REPRODUCED, OR USED BY OTHERS IN ANY MANNER, WITHOUT THE EXPRESS WRITTEN CONSENT OF LAUYANS & COMPANY, INC., AND THIS DRAWING SHALL BE IMMEDIATELY RETURNED TO LAUYANS & COMPANY, INC. UPON REQUEST. ALL PATENT RIGHTS ARE RESERVED."

REV.	DATE	DESCRIPTION	
C	06-13-17	Show Relocated Grounding Block	MMc
B	5-24-17	ADDED THE RELEASED T-CAR DWG ADDED CONVEYORS F AND E	BKR
A	05-01-17	Show OD Weld Conveyor Line At Column N51 Show Most Recent Transfer Car Details	MMc

LAUYANS & COMPANY, INC.
Innovative Engineering Solutions in Material Handling
LOUISVILLE KENTUCKY

TITLE: TubLine Conveyor General Layout
CUST.: UTLX Manufacturing

DATE: 04-18-17	CUST. P.O. AFEM000642	SHIP TO: Plant 6: Sheldon TX	
DRAWN: MMc	SCALE: 1/8" = 1'-0"	DWG. NO. CAD FILE: -GA	REV. E
CHECKED:	JOB NO: LP00362		